STATE OF CALIFORNIA
DEPARTMENT OF TRANSPORTATION

PROJECT PLANS FOR CONSTRUCTION ON

INTERSTATE 10 & MAIN ST

Dist	COUNTY	ROUTE	POST MILES TOTAL PROJECT	SHEET No.	TOTAL SHEETS
8	Riv	10	N/A		X

REGISTERED CIVIL ENGINEER DATE

PLANS APPROVAL DATE

REGISTERED PROFESSIONAL ENGINEER — No. — Exp. — CIVIL — STATE OF CALIFORNIA

THE STATE OF CALIFORNIA OR ITS OFFICERS OR AGENTS SHALL NOT BE RESPONSIBLE FOR THE ACCURACY OR COMPLETENESS OF SCANNED COPIES OF THIS PLAN SHEET.

CPP
3801 W Temple Ave
Pomona, CA 91768

CALTRANS, District 8
464 W 4th St
San Bernardino, CA
92401

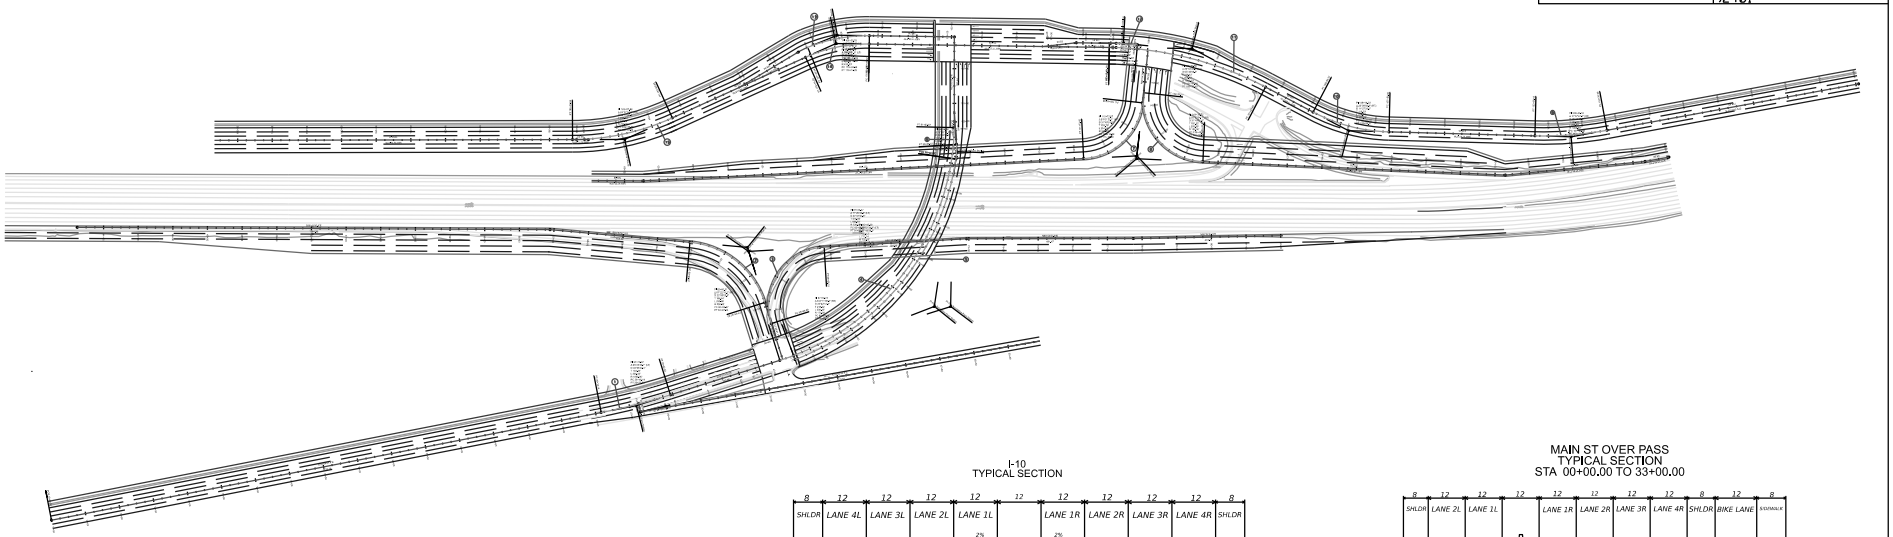

I-10
TYPICAL SECTION

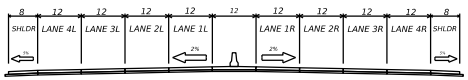

MAIN ST OVER PASS
TYPICAL SECTION
STA 00+00.00 TO 33+00.00

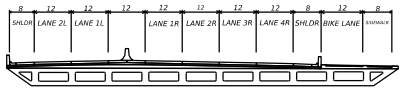

STATION LINE CURVE DATA				
No.	R	L	Δ	T
1	1850	206.46	6.23	103.337
2	250	293.962	67.22	166.638
3	170	309.125	104.11	218.318
4	720	896.543	71.2	516.845
5	732	777.745	60.52	430.118
6	203	42.71	12.3	21.43
7	180	254.539	81.01	153.795
8	180	293	93.33	191.52
9	1000	208	11.57	104.78
10	500	228.34	26.09	116.2
11	1000	469.42	26.53	239.12
12	1012	81.4	4.36	40.72
13	454	182.52	23.02	92.51
14	430	189.32	25.13	96.22
15	700	296.74	24.17	150.63

WESTBOUND OFF RAMP
TYPICAL SECTION
STA 00+00.00 TO 05+00.00

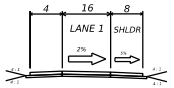

WESTBOUND OFF RAMP
TYPICAL SECTION
STA 05+00.00 TO 16+42.84

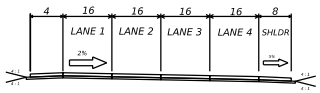

WESTBOUND ON RAMP
TYPICAL SECTION
STA 00+00.00 TO 09+00.00

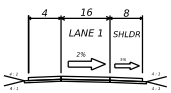

WESTBOUND ON RAMP
TYPICAL SECTION
STA 09+00.00 TO STA 14+21.59

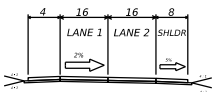

WESTBOUND ON RAMP
TYPICAL SECTION
STA 14+21.59 TO 16+76.12

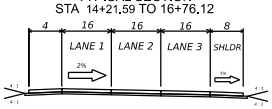

EASTBOUND OFF RAMP
TYPICAL SECTION
STA 00+00.00 TO 07+00.00

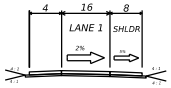

EASTBOUND OFF RAMP
TYPICAL SECTION
STA 07+00.00 TO 20+63.56

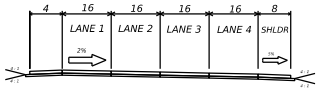

EASTBOUND ON RAMP
TYPICAL SECTION
STA 00+00.00 TO 04+17.84

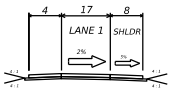

EASTBOUND ON RAMP
TYPICAL SECTION
STA 04+17.84 TO STA 17+42.51

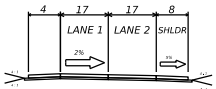

STATE OF CALIFORNIA - DEPARTMENT OF TRANSPORTATION | CONSULTANT FUNCTIONAL SUPERVISOR | CALCULATED-DESIGNED BY | CHECKED BY | REVISED BY | DATE REVISED

LAST REVISION 00-00-00 | DATE PLOTTED => &DATE | TIME PLOTTED => &TIME

BORDER LAST REVISED 02/12/2024 | USERNAME => &USER | DGN FILE => &REQUEST | RELATIVE BORDER SCALE IS IN INCHES 0 1 2 3 | UNIT 0000 | PROJECT NUMBER & PHASE N/A